CROWDEN STREET ZONE

LEGEND

- TRAFFICABLE PAVER FOR PEDESTRIAN LINK
- PAVING TYPE 1 - SELECTED SEGMENT PAVERS TO MATCH EXISTING.
- PAVING TYPE 2 - SELECTED SEGMENT PAVERS TO MATCH EXISTING.
- EXISTING STREETSCAPE PAVER
- TRAFFICABLE PAVING FOR PEDESTRIAN CROSSING
- GRAVEL PATHWAY
- SOFT STREETSCAPE LANDSCAPING WITH 75mm DEPTH OF WOOD CHIP MULCH
- NEW LAWN AREA WITH NEW ROLL ON LAWN. ALLOW TO REMOVE & REPLACE EXISTING TOP SOIL, INSTALL NEW 'FREE DRAWING TOP SOIL BELOW NEW LAWN AREAS.
- NEW LANDSCAPED AREAS WITH ENDEMIC PLANTING. ALLOW TO REMOVE & REPLACE EXISTING TOP SOIL, INSTALL NEW 'FREE DRAWING TOP SOIL BELOW NEW LANDSCAPED AREAS.
- TACTILE GROUND INDICATORS (TGSI COMPLIANT WITH AS 1428)
- PRAM RAMP COMPLIANT WITH WITH AS 1428
- KB — SELECTED CONCRETE KERB SHOWN INDICATIVE ONLY. DESIGN OF KERBS TO CIVIL ENGINEERS DETAIL
- MKB — SELECTED PLUSH / MOUNTABLE CONCRETE KERB SHOWN INDICATIVE ONLY. DESIGN OF KERBS TO CIVIL ENGINEERS DETAIL
- EXKB — EXISTING KERB
- POW — EXISTING POWER POLE
- BINS — SELECTED BIN ENCLOSURES
- BK — SELECTED BIKE STANDS
- BN — SELECTED BENCH SEAT
- PROPOSED PLANTING (ENDEMIC SPECIES)
- EXISTING TREE TO BE RETAINED
- SELECTED SPECIES FOR NATUREPLAY ZONE
- SELECTED SPECIES FOR LOW PLANTING (ENDEMIC SPECIES)

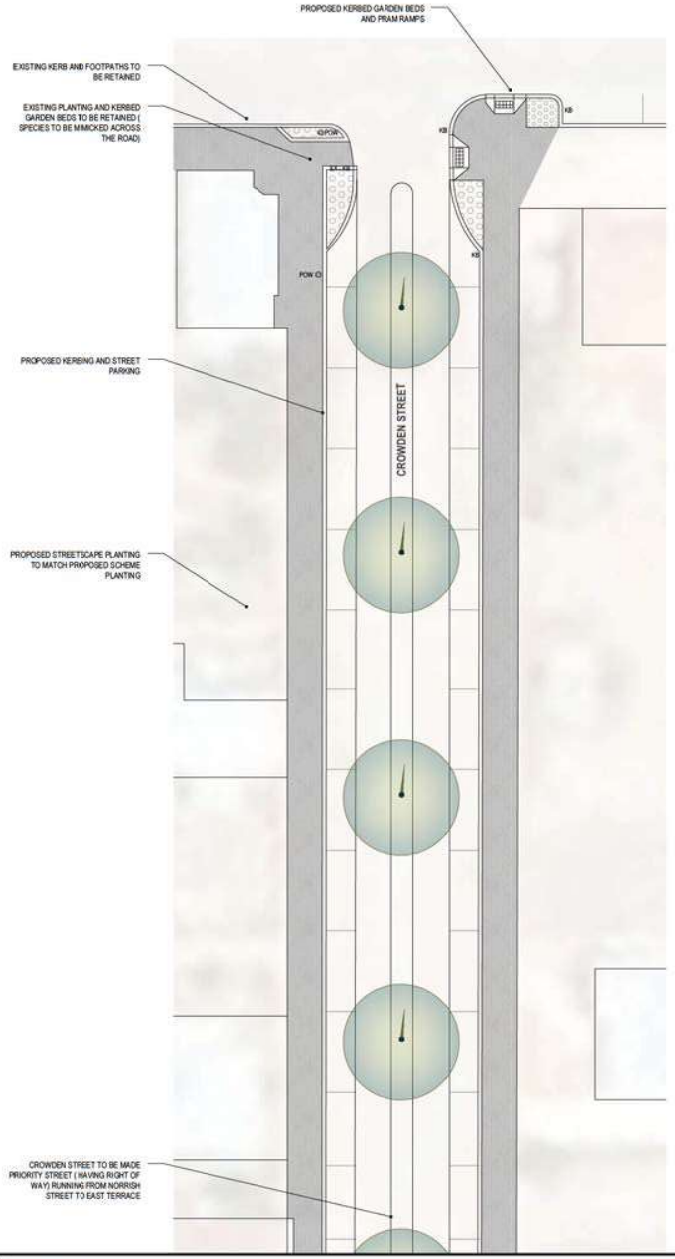

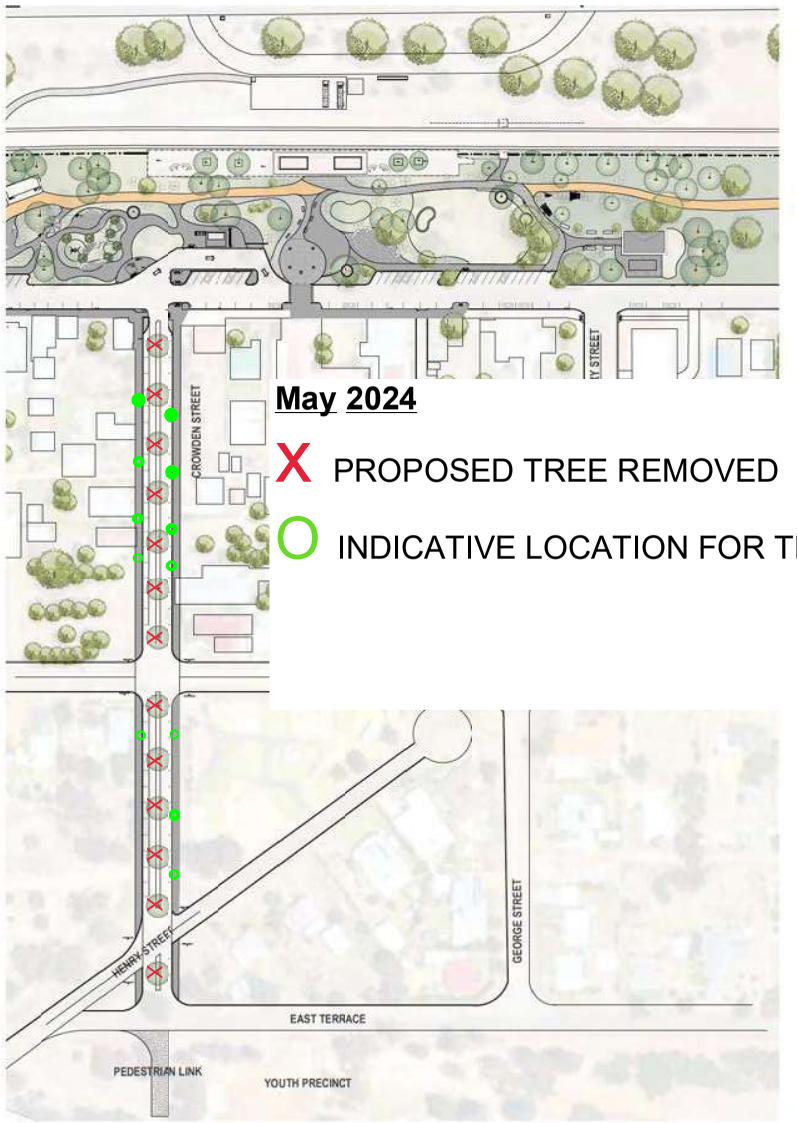

May 2024

X PROPOSED TREE REMOVED

O INDICATIVE LOCATION FOR TREES

LOCATION PLAN 1:1000

ANY FORM OF REPRODUCTION OF THIS DRAWING IN FULL OR IN PART WITHOUT WRITTEN PERMISSION FROM H+H ARCHITECTS, CONSTITUTES AN INFRINGEMENT OF COPYRIGHT.

H+H architects
ALBANY 9842 5558
KALGOORLIE 0433 515 653
BUNBURY 9779 9600

PROJECT: TAMBELLUP RAILWAY PRECINCT
CLIENT: SHIRE OF BROOMEHILL & TAMBELLUP

REV	DATE	DESCRIPTION

DRAWN: JG | CHECKED: SM | H+H NO: 058-23 | SCALE: 1:200 @ A1

DRAWING: CROWDEN STREET ZONE
DWG NO: A.22 | REV:
DATE: 07.09.2023

11.2.2 Crowden St - Railway Precinct Plan